EXHIBIT B

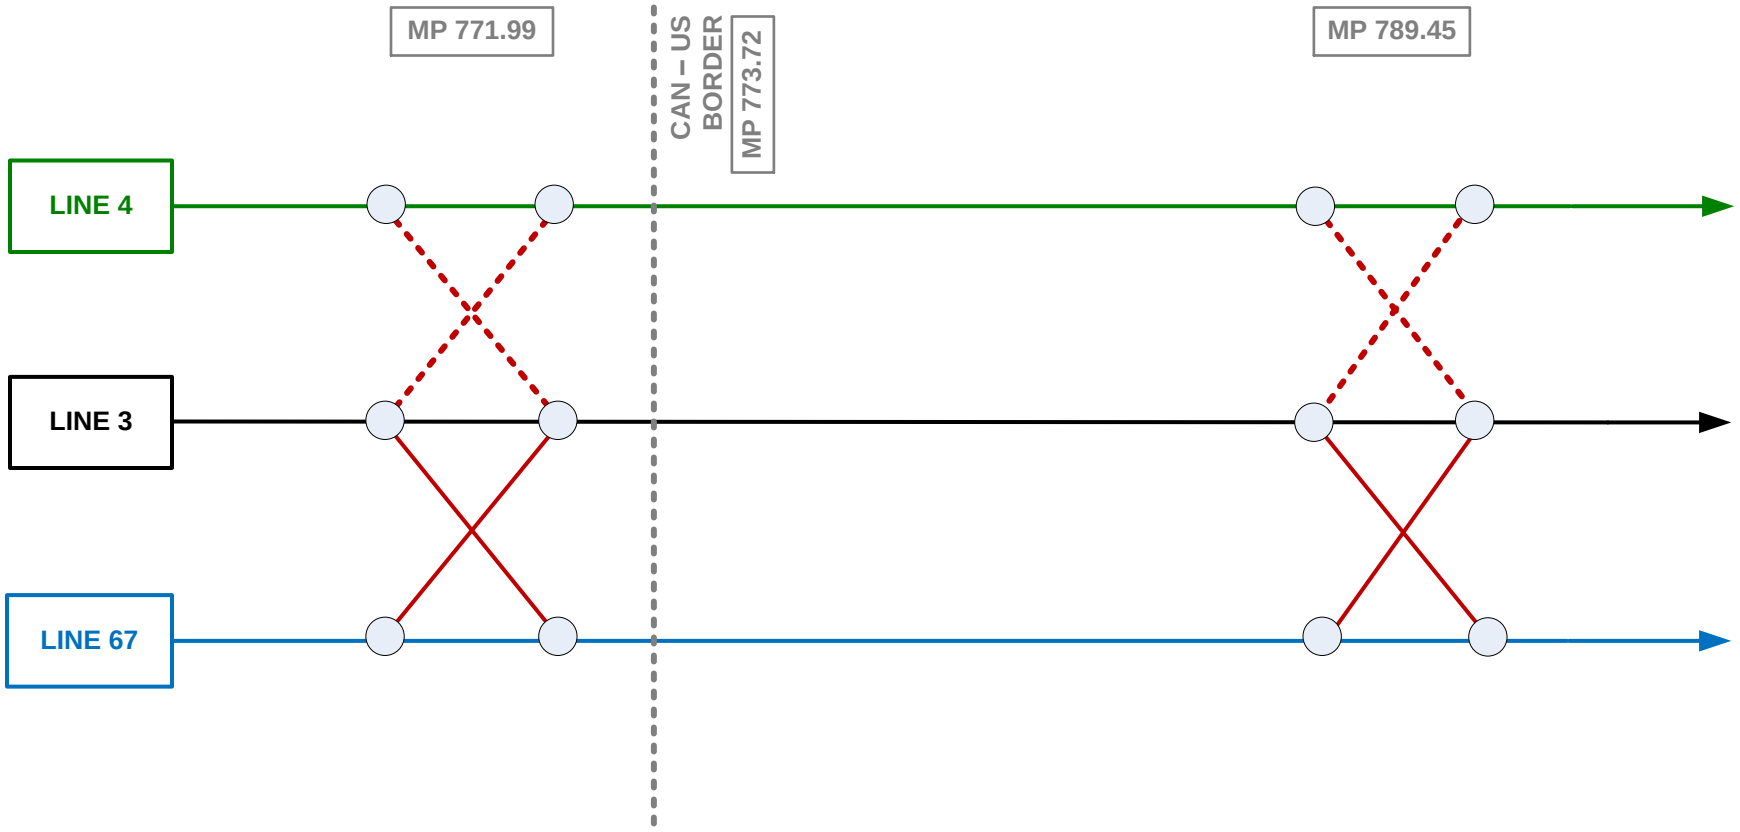

LEGEND

LINE 3	LINE 4
LINE 67	POTENTIAL FUTURE CONNECTIONS

NOTE:
Mileposts on DOU are relative to Edmonton (Line 3)

ENBRIDGE ENBRIDGE INC.	MAINLINE INTERCONNECTIONS DOCUMENT OF UNDERSTANDING	PROJECT DEVELOPMENT	PD LEAD [redacted]	DRAWN BY [redacted]
			BD SPONSOR TBA	DATE 02 JUNE 2014
			PROJECT CODE/ID TBA	CLASS LEVEL TBA
			DRAWING NUMBER BD-PS-10859-DOU	LAYOUT A - 1